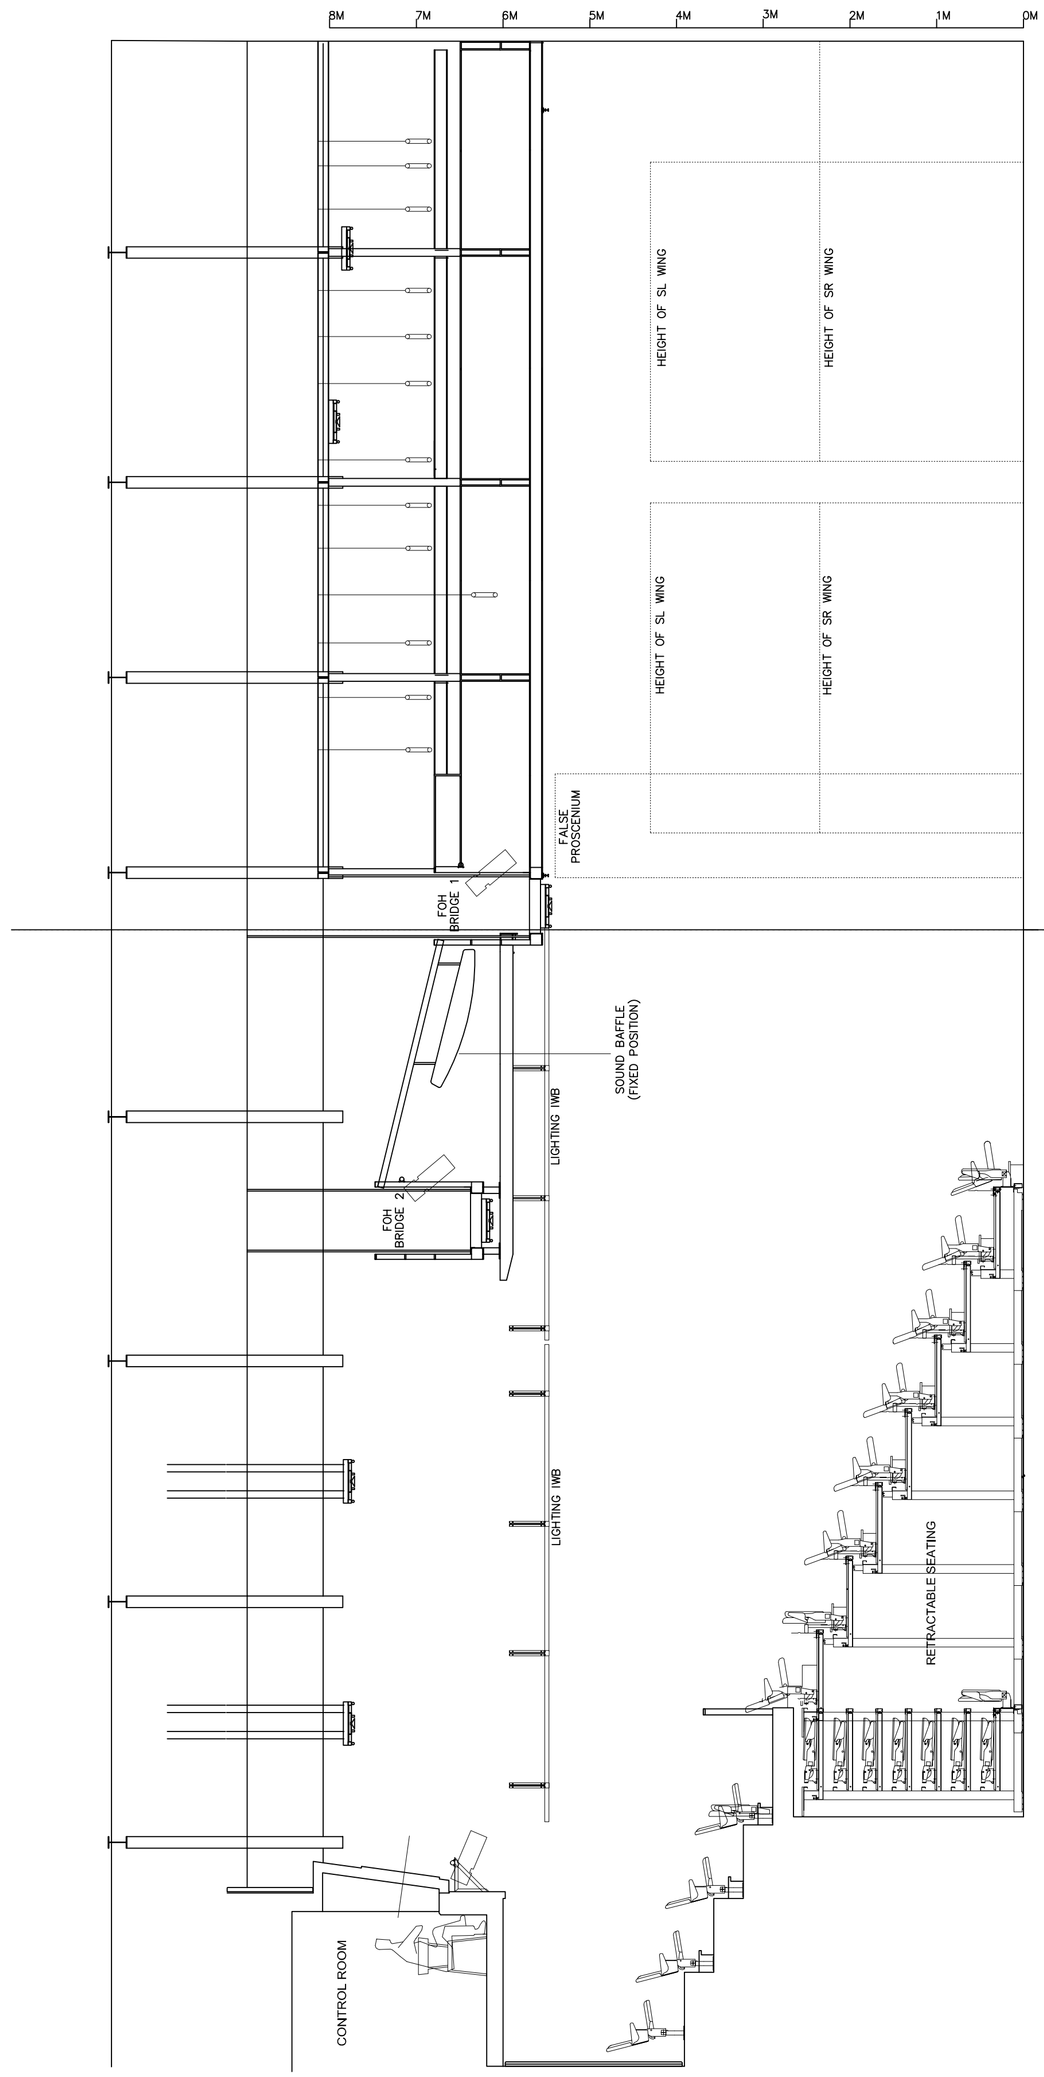

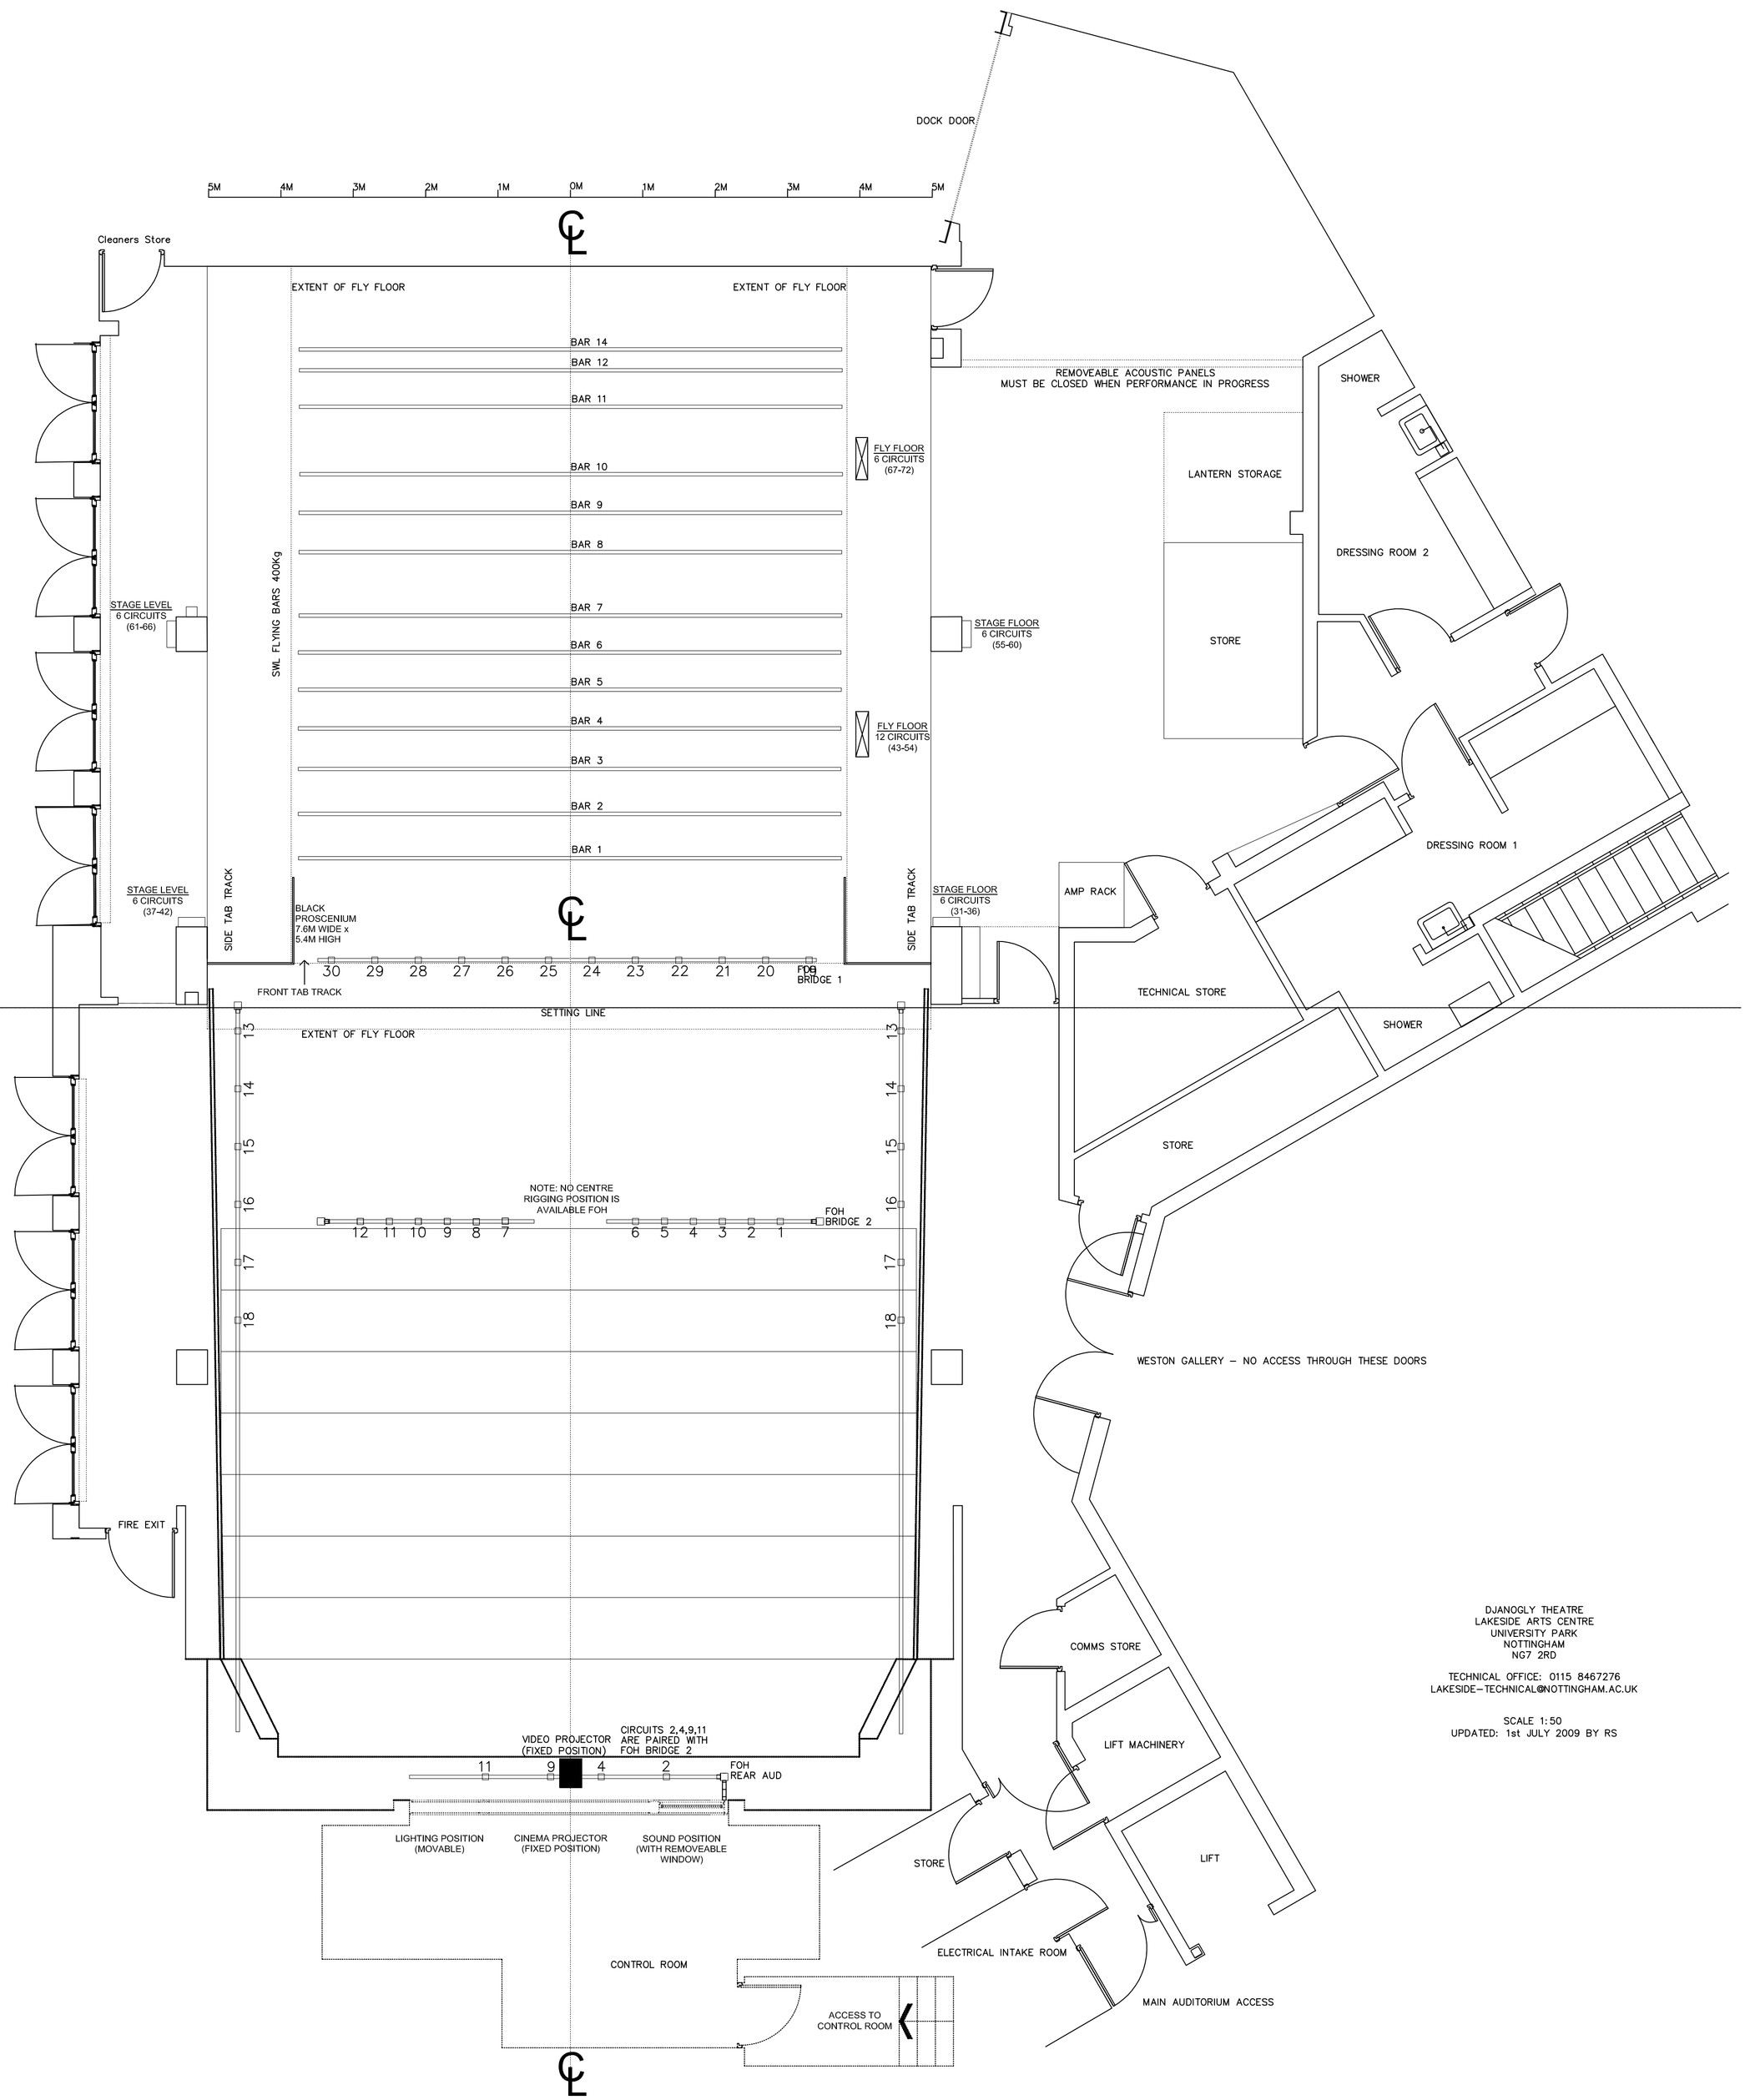

DJANOGLY THEATRE
LAKESIDE ARTS CENTRE
UNIVERSITY PARK
NOTTINGHAM
NG7 2RD

TECHNICAL OFFICE: 0115 8467276
LAKESIDE-TECHNICAL@NOTTINGHAM.AC.UK

SCALE 1:50
UPDATED: 1st JULY 2009 BY RS