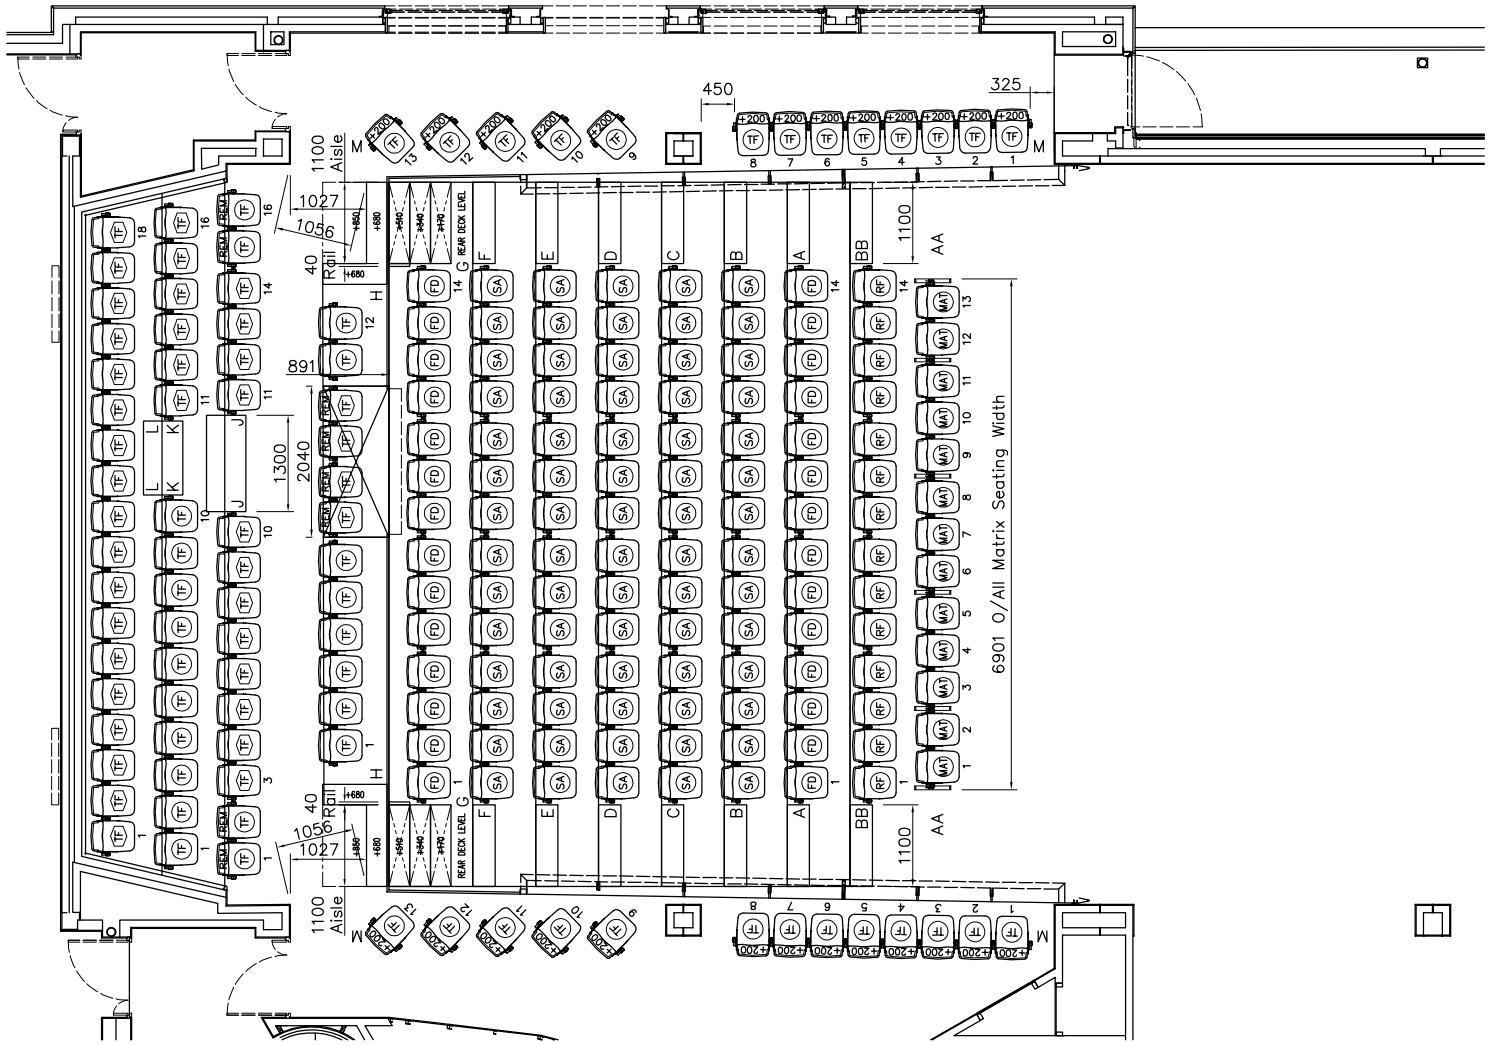

PLAN VIEW ON EXTENDED SEATING UNIT

Scale 1:50

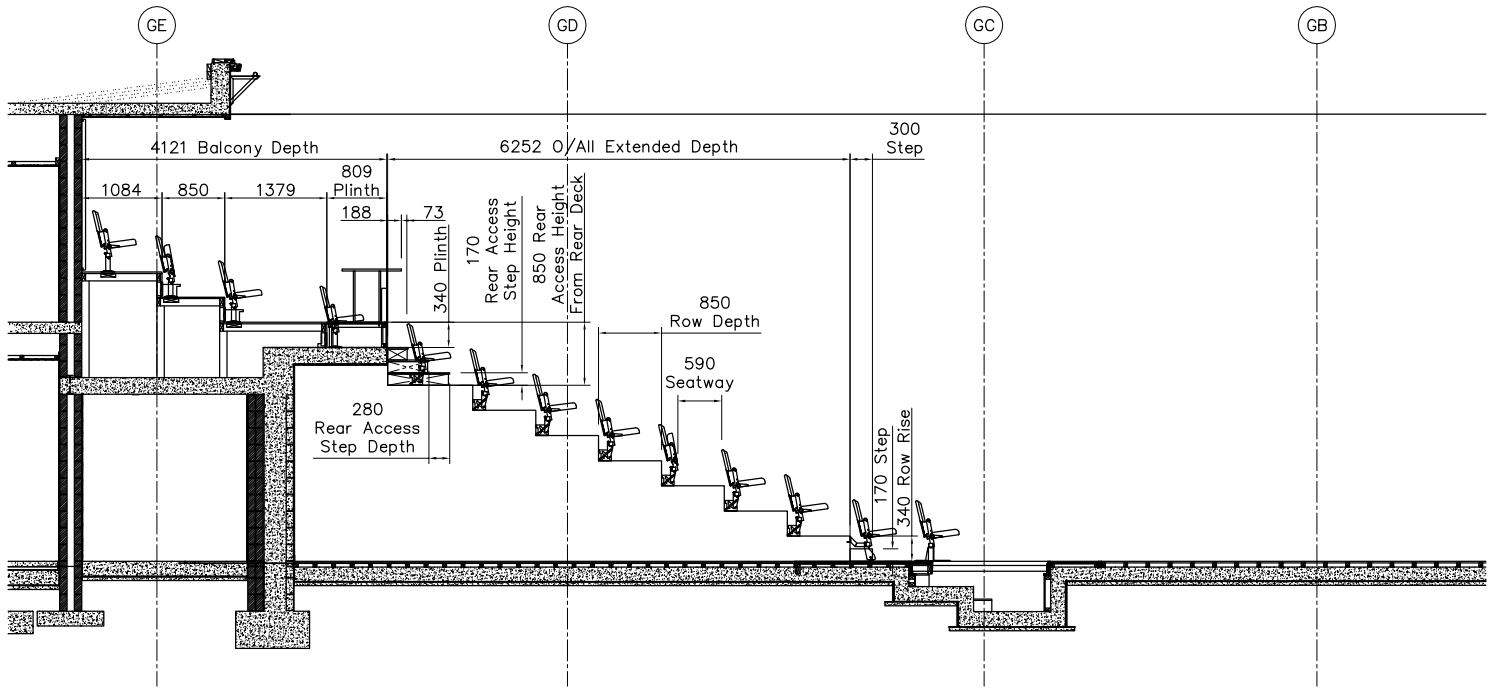

SECTION VIEW ON EXTENDED SEATING UNIT

Scale 1:50

ALL INFORMATION FOR ILLUSTRATION PURPOSES ONLY

Ref	Seating Specification	
1	Unit Type	TX–FPO (Fixed Power Operated Unit)
2	Row Rise	340mm
3	Row Depth	850mm
4	No Of Rows	7
5	Seat Style	Accolade. 10
6	Seat Centres	480mm & 500mm
7	Seat Type	Row 1 Riser Fixed, Manual Fold Down, Matrix, Semi Automatic, Removable & Tread Fixed
8	Seat Fabric Colour	Camira Chateau 2No. Colours – T.B.C.
9	Arm Type & Finish	N/A
10	Seat Numbers	215pc – See Layout
11	Row Letters	30pc – See Layout
12	Seating Capacity	213 Total

Seating Key

- TF — Accolade. 10 Tread Fixed @ 500mm Centres. Qty: 18
- FD — Accolade. 10 Manual Fold Down @ 500mm Centres. Qty: 28
- TF — Accolade. 10 Tread Fixed @ 480mm Centres. Qty: 36
- MAT — Accolade. 10 Matrix @ 500mm Centres. Qty: 13
- REM TF — Accolade. 10 Tread Fixed, Removable @ 500mm Centres. Qty: 4
- RF — Accolade. 10 Row 1 Riser Fixed @ 500mm Centres. Qty: 14
- SA — Accolade. 10 Semi Automatic @ 500mm Centres. Qty: 70
- REM TF — Accolade. 10 Tread Fixed, Removable @ 480mm Centres. Qty: 4
- +200 TF — Accolade. 10 Tread Fixed, 200mm Raised Leg @ 500mm Centres. Qty: 26

Total Seat Count: **213**

PLEASE NOTE: BUILDING CONTROL/AND OR FIRE OFFICER APPROVAL MAY BE REQUIRED FOR AISLE WIDTHS SHOWN ON DRAWING

PLEASE NOTE: IT IS RECOMMENDED THAT YOU CLARIFY ALL DISABILITY DISCRIMINATION ACT REQUIREMENTS WITH YOUR LOCAL AUTHORITY.

PRELIMINARY LAYOUT FOR GENERAL INFORMATION ONLY

7				
6	Revised To Show Rear Access Details Adjusted & Additional Chairs Removed From Row H.	17/06/14	A. Edgar	J. Ryono	J. Ryono
5	Revised To Show Accolade. 10 Seats Without Arms	11/06/14	A. Bignell	N. See	N. See
4	Revised To Show Building Details & Accolade Seats	04/06/14	A. Bignell	N. See	N. See
3	Initial Issue	24/03/14	S. Li	N. See	N. See

AUDIENCE SYSTEMS
West Wilts Trading Estate, Westbury, Wiltshire, BA13 4JP. England
Tel : +44 (0)1373 865050 Fax : +44 (0)1373 827545
Website: www.audiencesystems.com email: sales@audiencesystems.com

PROJECT	PROPOSED SEATING LAYOUT FOR UNIVERSITY OF NOTTINGHAM THE LAKESIDE THEATRE	DATE 17/03/2014	SCALE 1/50 @A1
		DRAWN S. Li	CHECKED N. See	APPROVED .
		DWG.NO. AS/8724/01 D	FILE.NO.